CEDAR CREEK PHASE 1

A SUBDIVISION OF A PORTION OF SECTION 12, TOWNSHIP 2 SOUTH, RANGE 14 WEST,
AND FRACTIONAL SECTION 7, TOWNSHIP 2 SOUTH, RANGE 13 WEST, BAY COUNTY, FLORIDA

JULY 2005

File # 2005053759, Plat BK 21 Page 58,
Recorded 07/08/2005 at 12:01 PM,
Harold Bazzel, Clerk Bay County, Florida
Deputy Clerk RK
Trans # 692628

PREPARED BY
PREBLE-RISH, INC.
CONSULTING ENGINEERS AND SURVEYORS
CIVIL • SURVEYING • SITE PLANNING
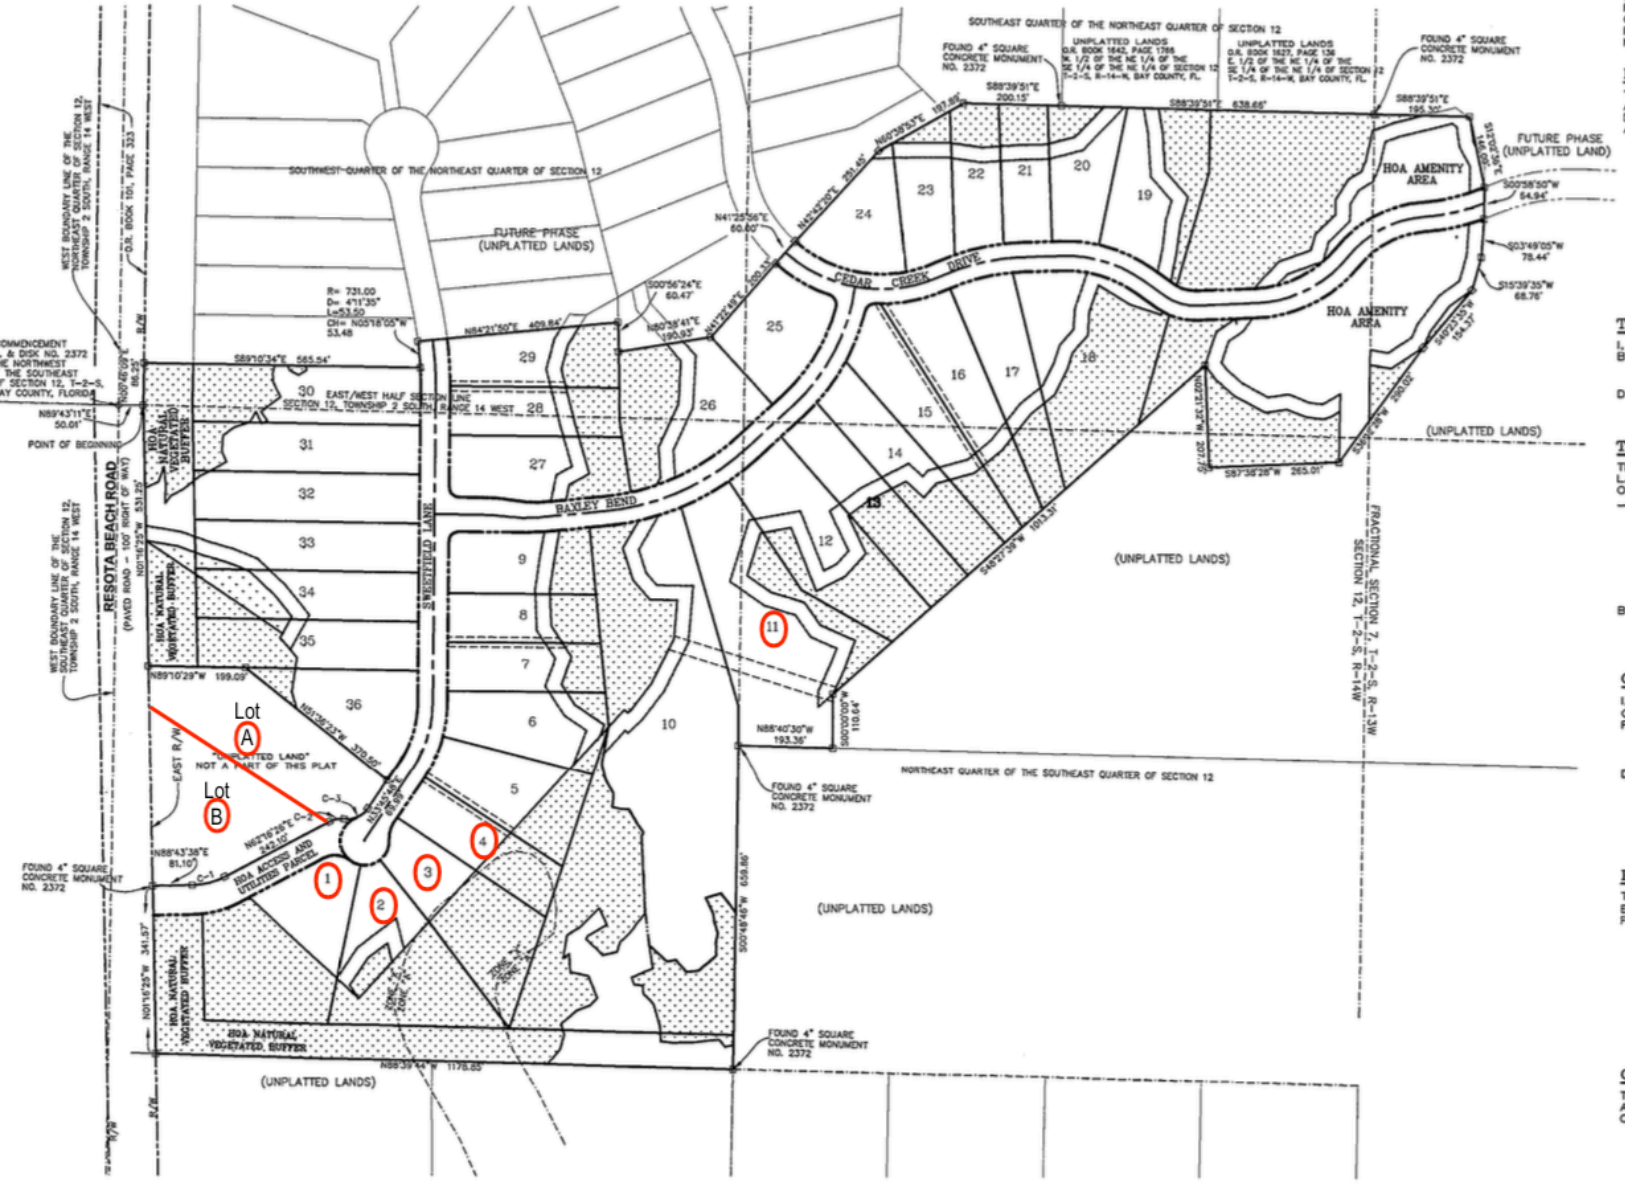
479 HARRISON AVENUE, PANAMA CITY, FL 32401, (850) 522-0644
324 MARINA DRIVE, PORT ST. JOE, FL 32456, (850) 227-7200
1935 FIDDLER COURT, TALLAHASSEE, FL 32308, (850) 219-8080
6363 SCENIC HWY 30A, SUITE 104 SANTA ROSA BEACH, FL 32459, (850) 231-3802
814 MAIN STREET, CHIPLEY, FL 32428, (850) 638-4119